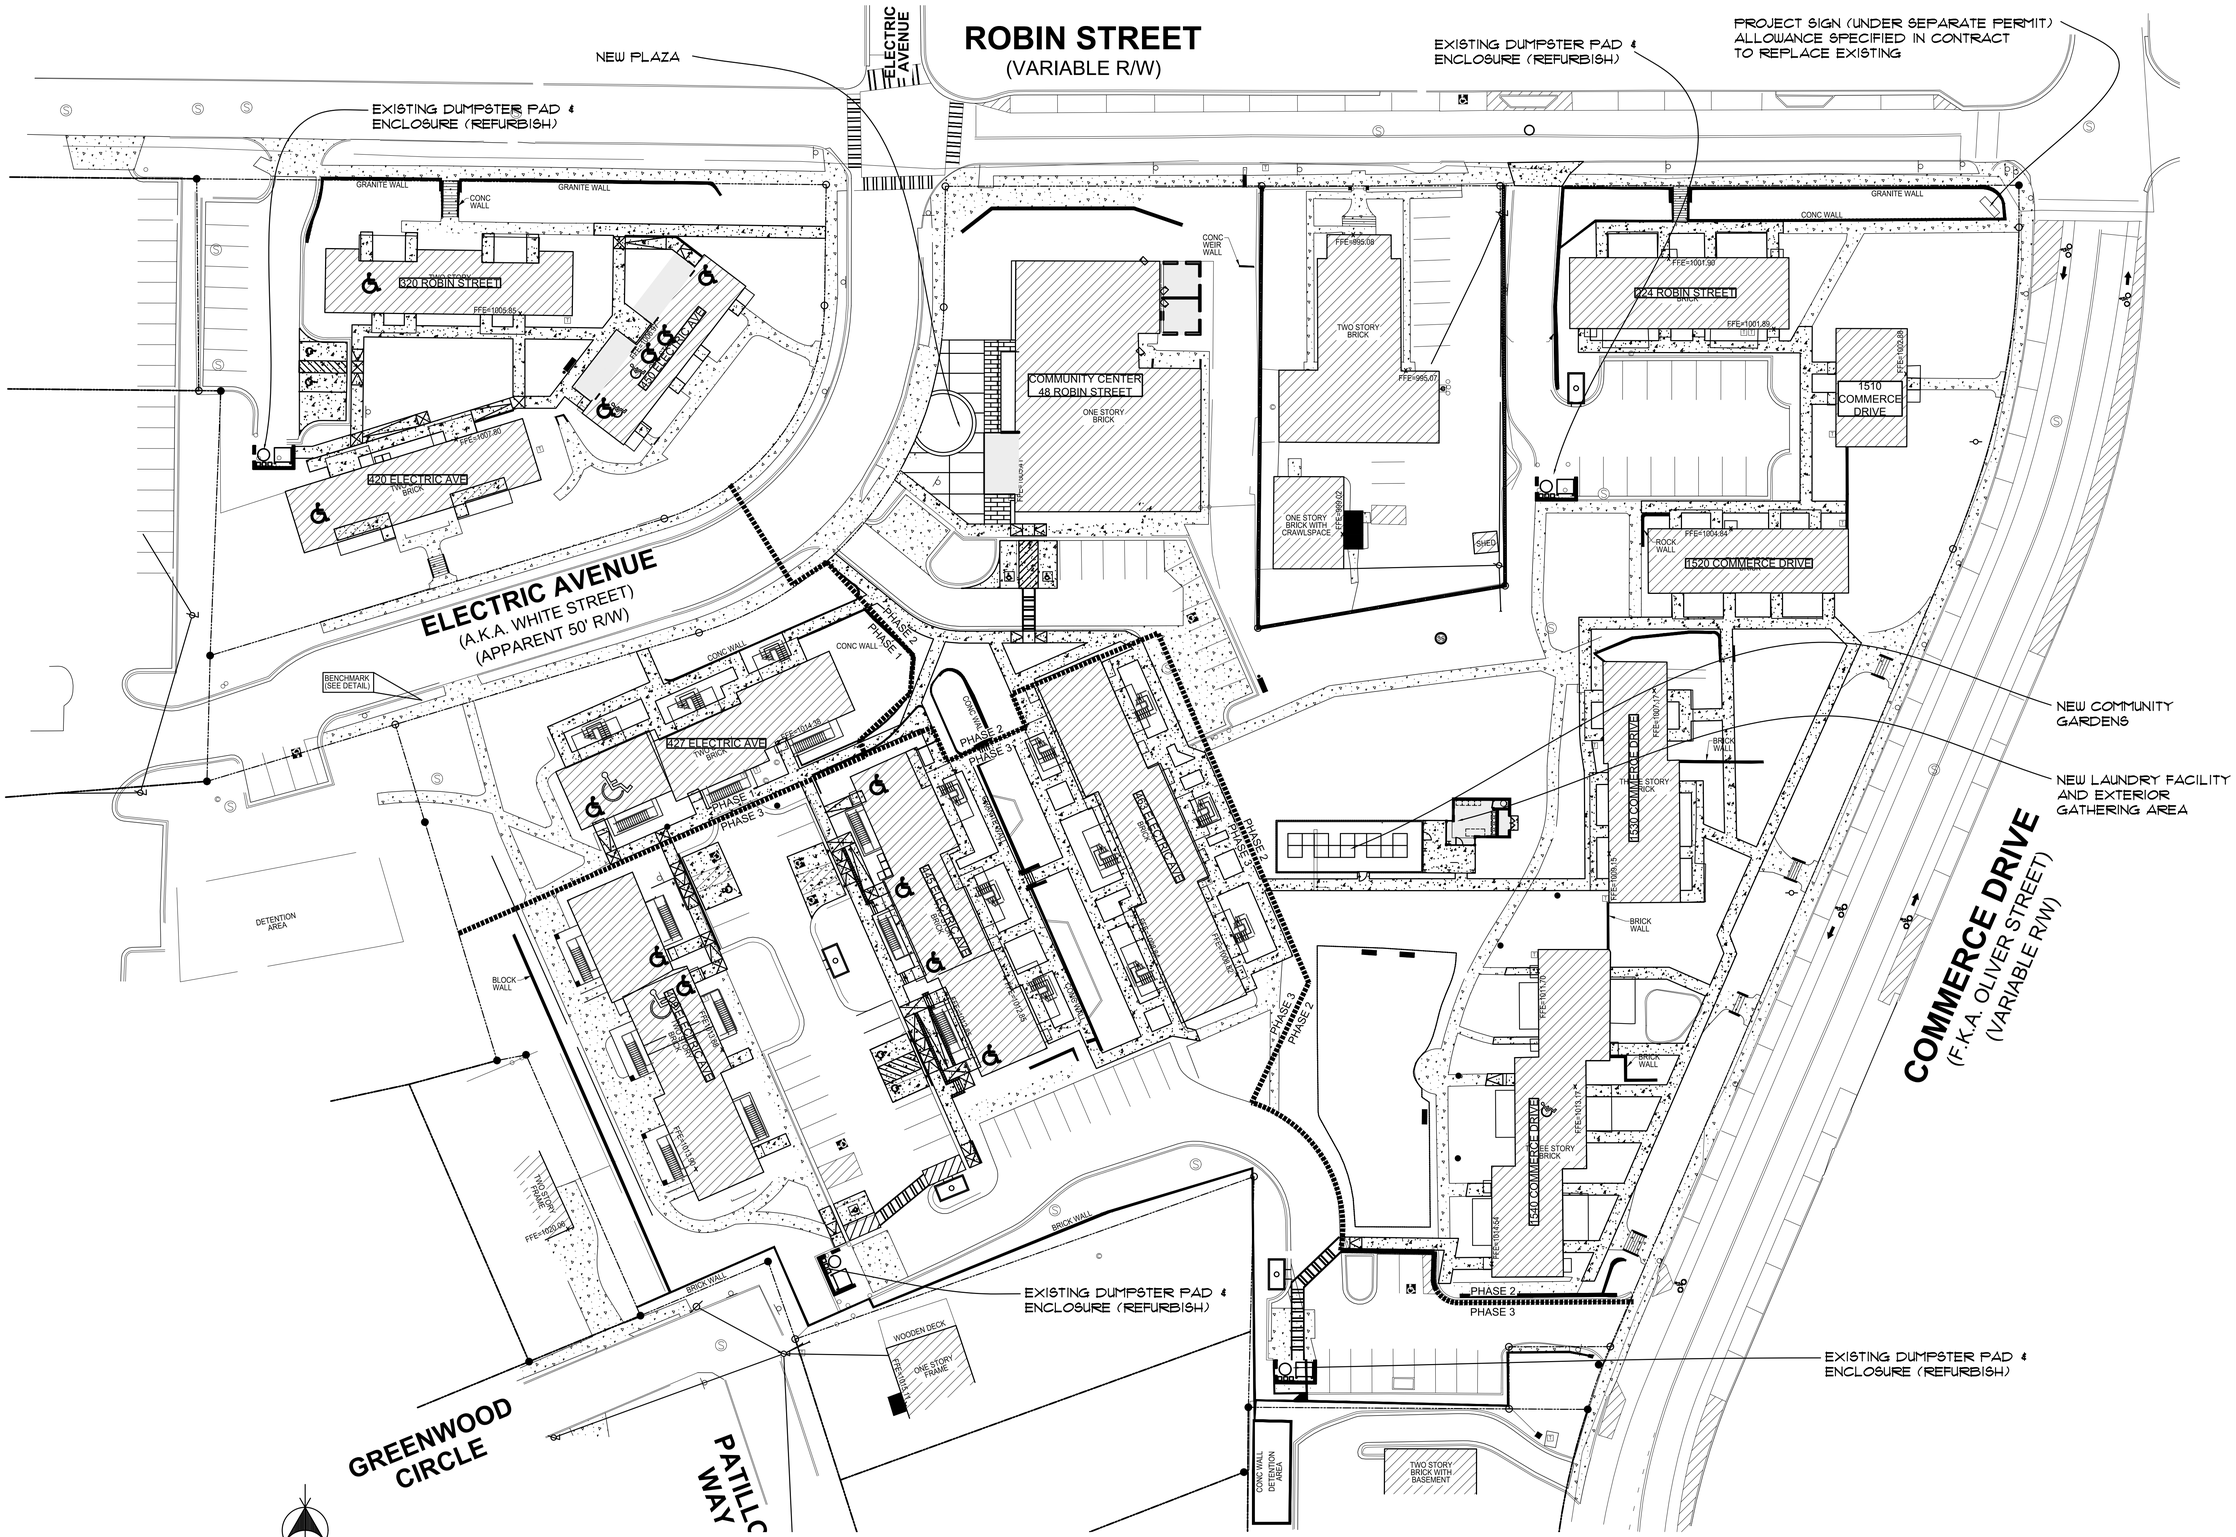


1 ARCHITECTURAL SITE PLAN
1:30

NOTE:
PLAN PROVIDED FOR REFERENCE ONLY. FINAL SITE PLAN TO PROVIDED BY CIVIL ENGINEER.

| REVISIONS | |
|---|---|
| | |
| | |
| | |

PROJECT 2018-088
DATE 5/22/2019
DRAWN BY / CHECKED BY

STATE OF GEORGIA
MICHAEL THOMAS RILEY
5-23-19
CERTIFICATE NO. 024
REGISTERED ARCHITECT

MARTIN RILEY ASSOCIATES - ARCHITECTS, P.C.
215 CHURCH STREET SUITE 200 DECATUR GEORGIA 30030-3329 404-373-2800

REHABILITATION OF SWANTON HEIGHTS APARTMENTS
DECATUR, GEORGIA

ARCHITECTURAL SITE PLAN

MARA

RELEASED FOR CONSTRUCTION

SA1

PLOTTED: 5/23/2019 1:52:31 PM - DRAWING: P:\DECATUR HOUSING AUTHORITY\2018-088 SWANTON HEIGHTS\SHEETS\SA1.DWG - PLOTTED BY: GRANT KERSEY - COPYRIGHT 2019