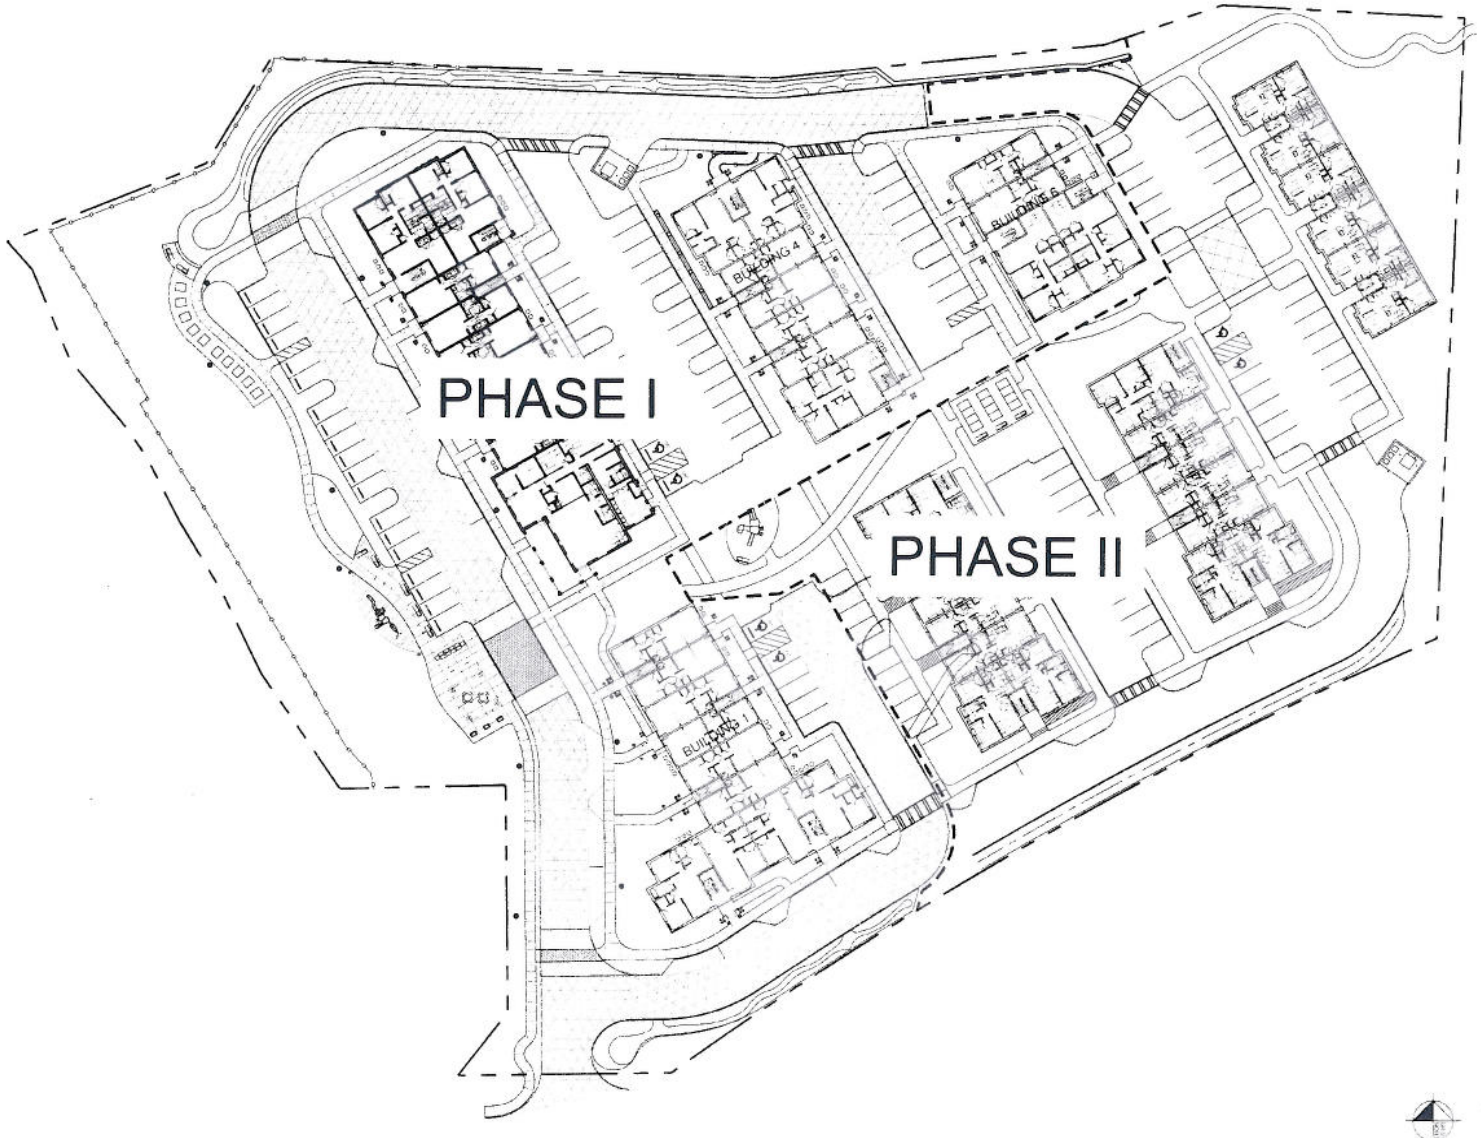

GRAPHIC SCALE

NOT ISSUED FOR CONSTRUCTION. MASTER SITE PLAN SHOWN FOR REFERENCE ONLY.

Kimley»Horn

MASTER SITE PLAN

Housing Authority of the City of Decatur GA

Trinity Walk

12/15/2014

019703310

SP-01

ISSUED FOR CONSTRUCTION
A/P #880269